
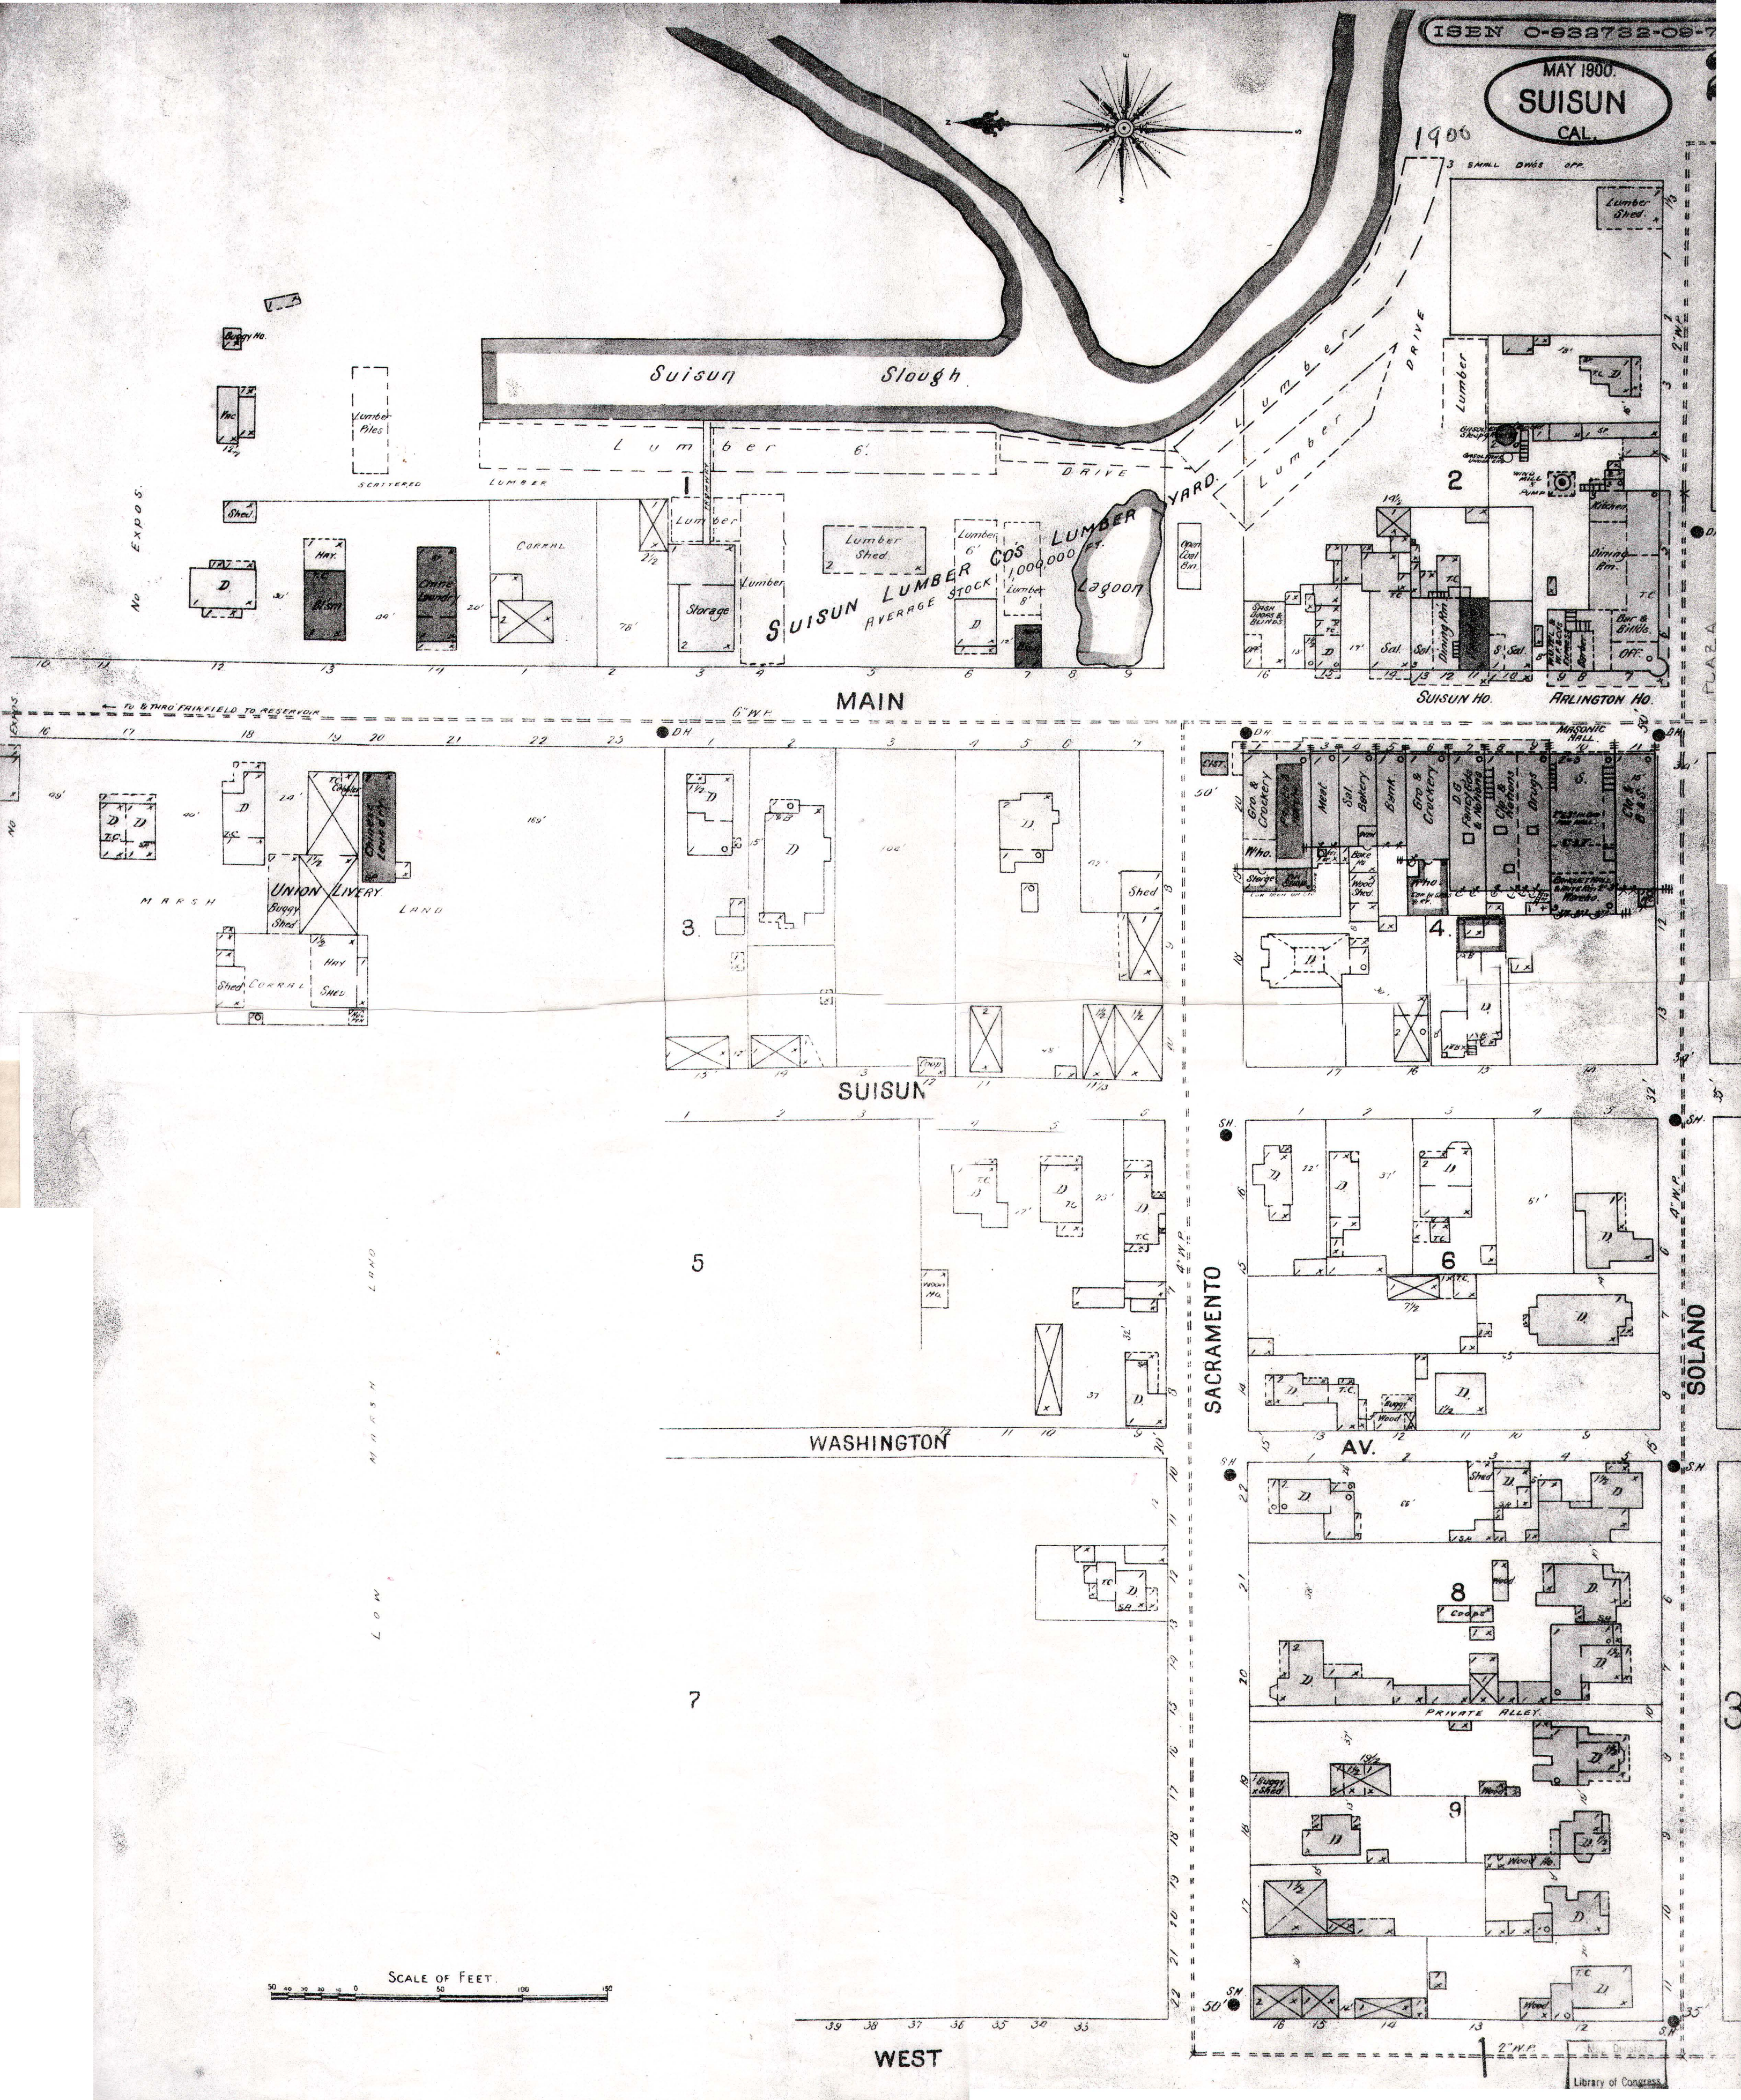


exp

MAY 1900.
SUISUN
CAL.

1900

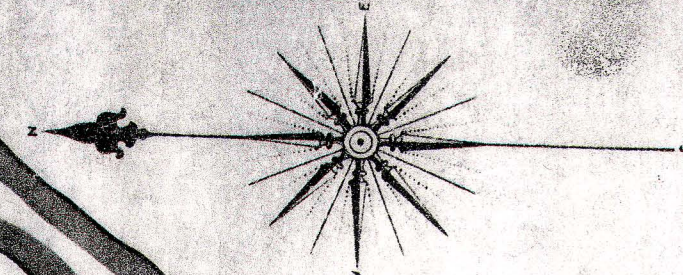

SCALE OF FEET.

WEST

EAST

EAST

PLAZA

MAIN

SUISUN

WASHINGTON

AV

CORDELIA

WEST

SCALE OF FEET